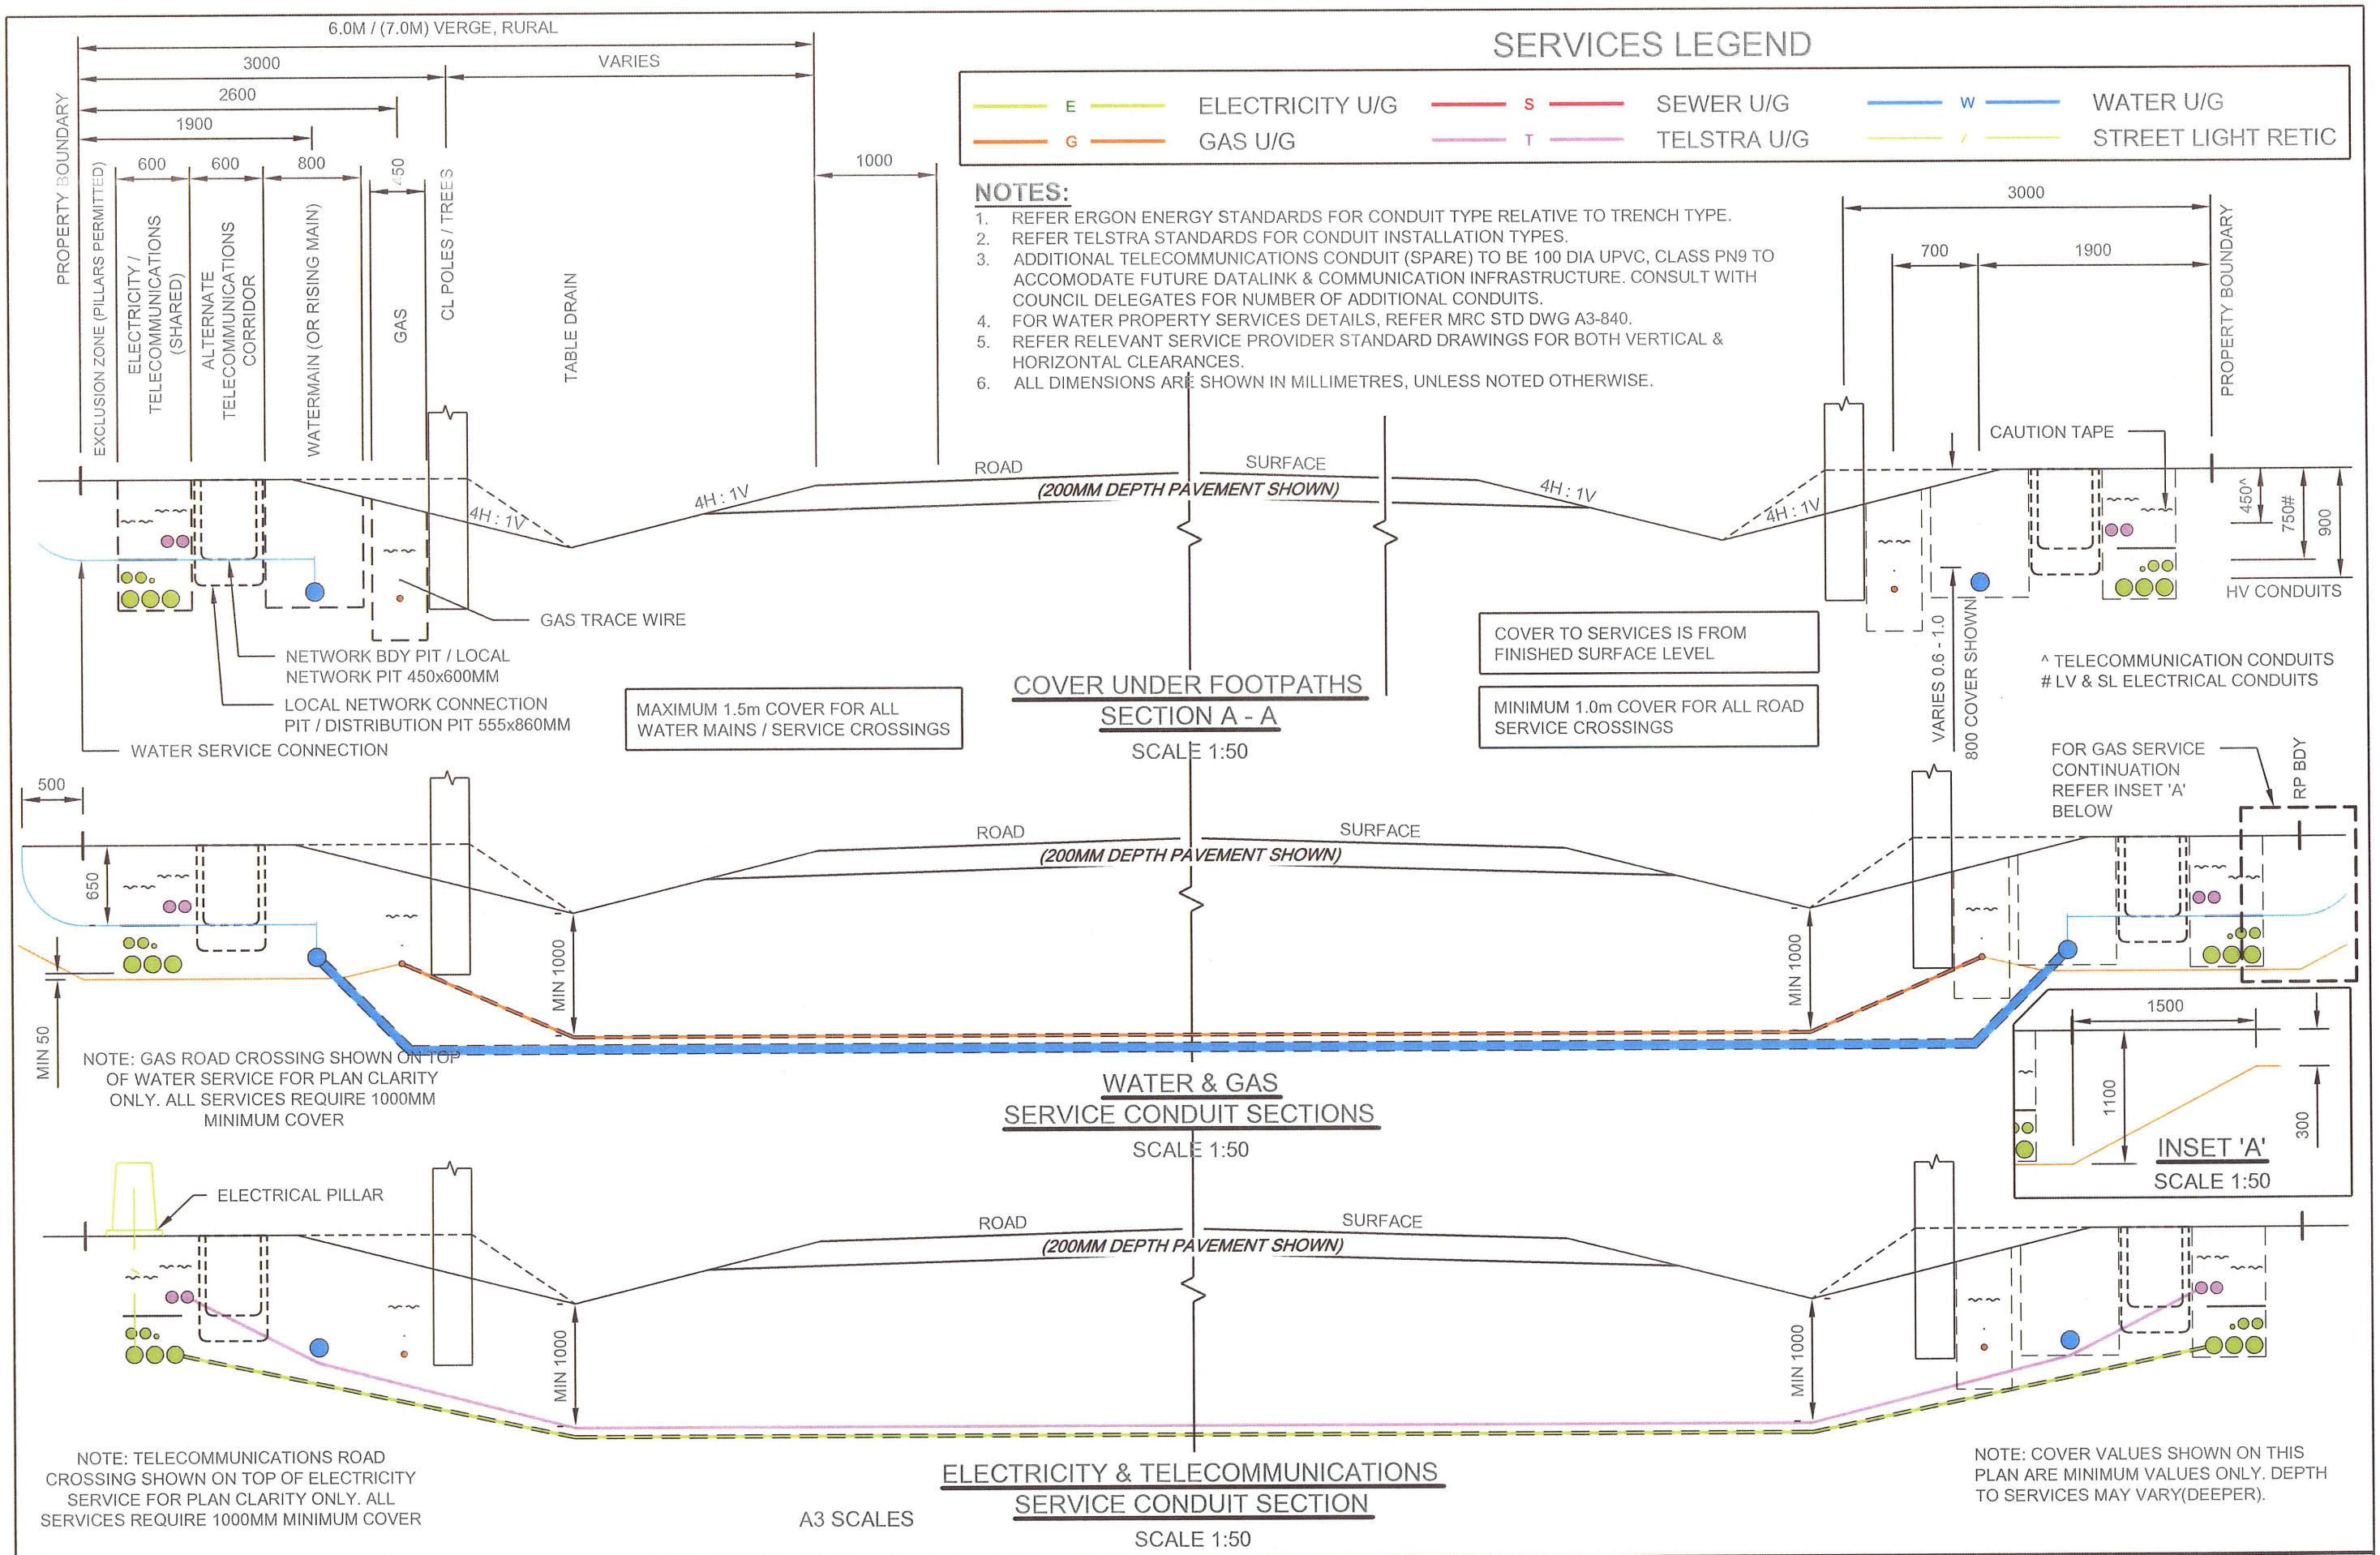

A3 SCALES

NO.	DATE	DESCRIPTION	APPVD
A	-	ORIGINAL ISSUE	-

AMENDMENTS AND REVISIONS

FILE NAME \STANDARD DRAWINGS\SERVICE CORRIDORS\A3-891.DWG

SURVEY	-
SURVEY FILE No	-
LEVEL DATUM	-
MERIDIAN	-

DRAWN	SIGNED	DATE
DESIGNED	SIGNED	DATE
CHECKED	SIGNED	DATE

MANAGER TECHNICAL SERVICES
G. HAWES RPEQ 5693 — DATE 12/7/12

DIRECTOR ENGINEERING SERVICES
S.M. Holley
STUART HOLLEY RPEQ 8940
DATE 20.7.12

Mackay REGIONAL COUNCIL

STANDARD

SERVICE CORRIDORS SECTION & ROAD CROSSINGS

6.0M & 7.0M VERGE, RURAL

SHEET 2 OF 3

SHEET 2 OF 3

WORKS JOB No. -

DRAWING No. A3-892

AMEND. A