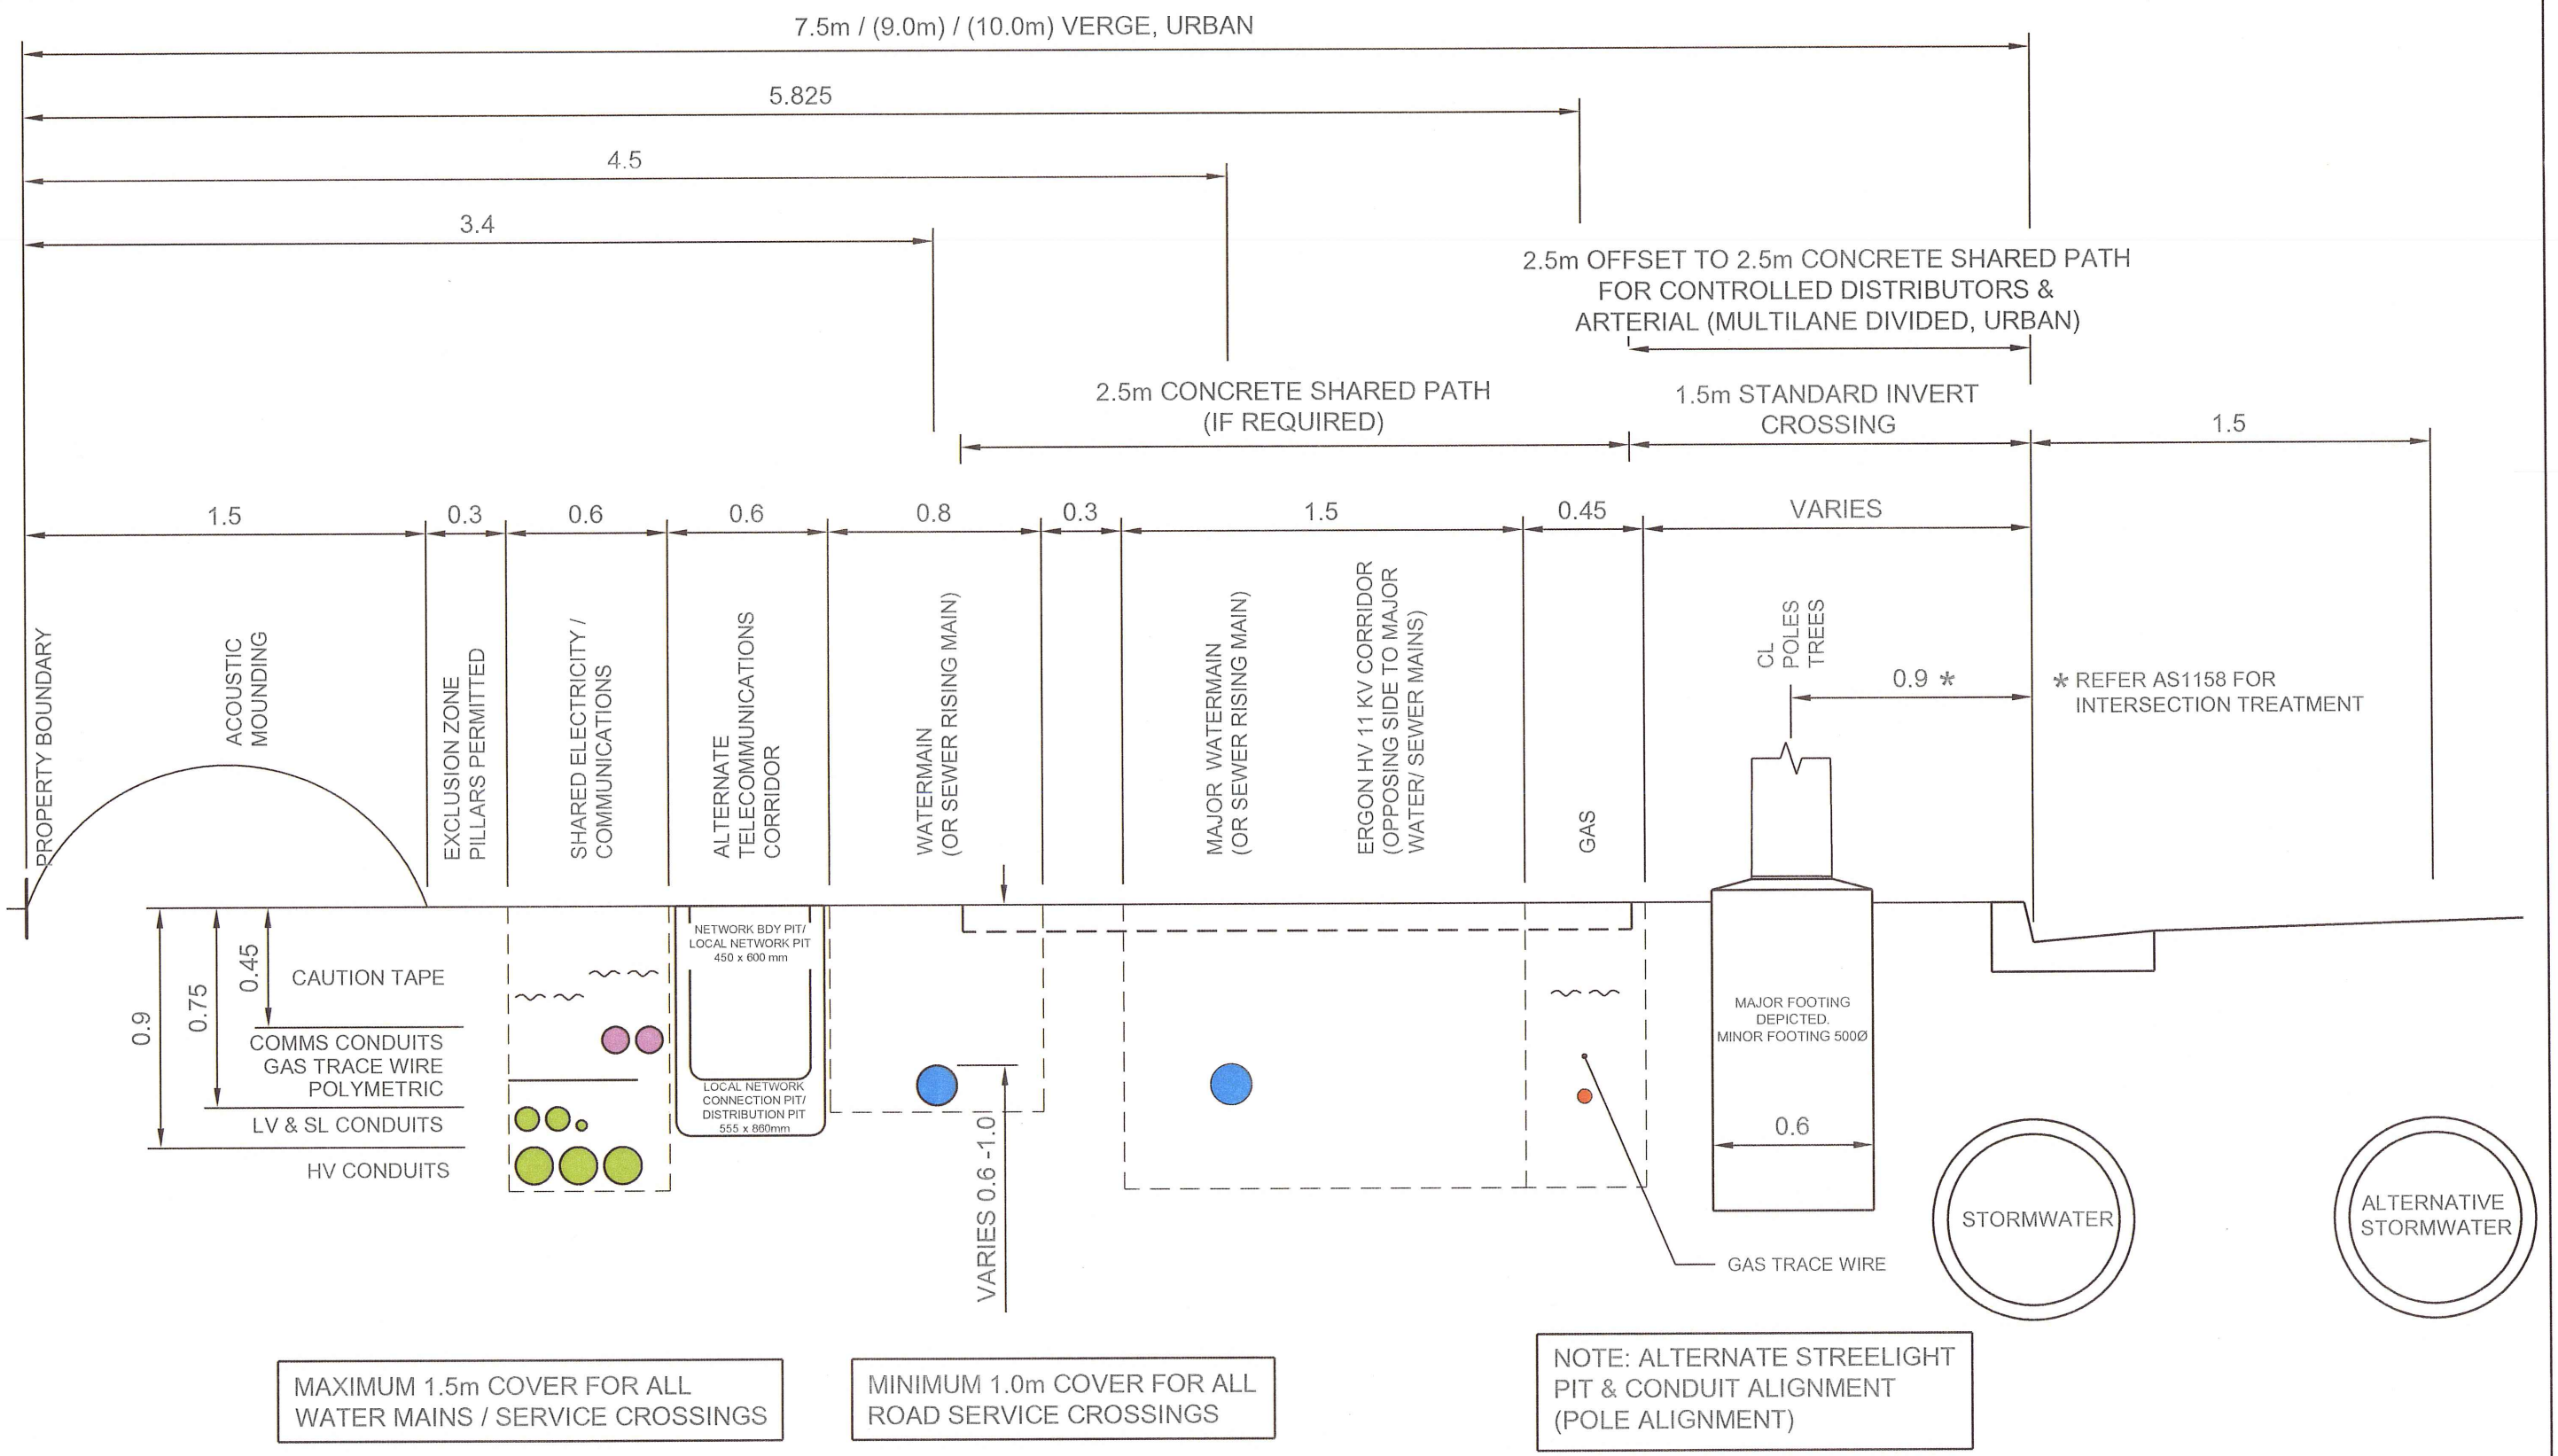

MAXIMUM 1.5m COVER FOR ALL WATER MAINS / SERVICE CROSSINGS

MINIMUM 1.0m COVER FOR ALL ROAD SERVICE CROSSINGS

NOTE: ALTERNATE STREELIGHT PIT & CONDUIT ALIGNMENT (POLE ALIGNMENT)

CONTROLLED DISTRIBUTOR / TRAFFIC DISTRIBUTOR / ARTERIAL HIGHWAYS

A3 SCALE 1:25

NO.	DATE	DESCRIPTION	APPVD
A	-	ORIGINAL ISSUE	-

AMENDMENTS AND REVISIONS

FILE NAME \STANDARD DRAWINGS\SERVICE CORRIDORS\A3-888.DWG

SURVEY -
SURVEY FILE No -
LEVEL DATUM -
MERIDIAN -

DRAWN | SIGNED | DATE
DESIGNED | SIGNED | DATE
CHECKED | SIGNED | DATE

MANAGER TECHNICAL SERVICES
G. HAWES RPEQ 5693 — DATE 20/7/12

DIRECTOR ENGINEERING SERVICES
S.M. Holley
STUART HOLLEY RPEQ 3940
DATE 20.7.12

Mackay REGIONAL COUNCIL

STANDARD

SERVICE CORRIDORS TYPE CROSS SECTION

7.5M, 9.0M & 10.0 VERGE, URBAN

SHEET 3 OF 3

SHEET 3 OF 3

WORKS JOB No. -

DRAWING No. A3-890

AMEND. A