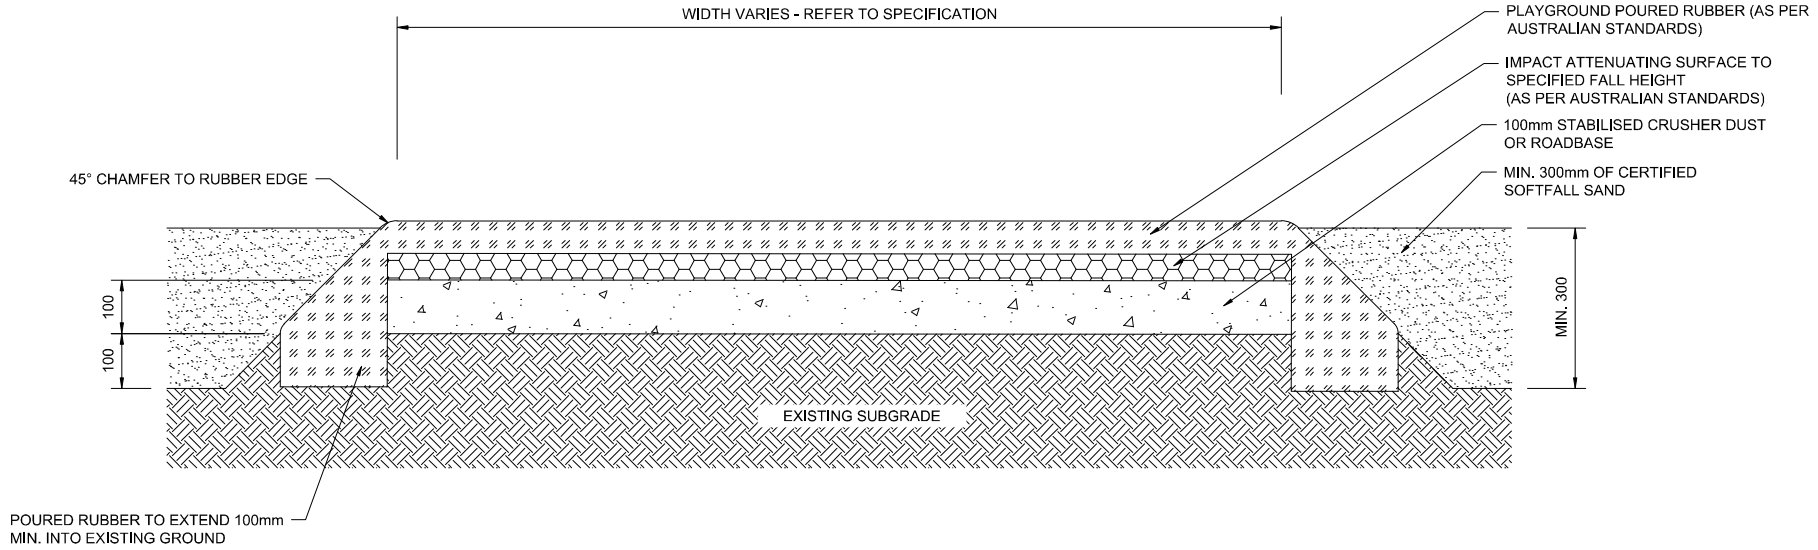

CROSS SECTION - PLAYGROUND RUBBER POURED PAD

SCALE 1:10

NOTES:

1. WET POURED COLOURED RUBBER TO BE INSTALLED TO MANUFACTURER'S WRITTEN INSTRUCTIONS. RUBBER TO COMPLY WITH AS4422 IF SURFACE IS IN A DEDICATED FALL ZONE AREA.
2. IMPACT ATTENUATION SURFACE IS REQUIRED WITHIN A DEDICATED FALL ZONE AREA. IMPACT ATTENUATION SURFACE TO BE INSTALLED TO MANUFACTURE'S WRITTEN INSTRUCTIONS AND COMPLY WITH AS4422.
3. STABILISED CRUSHER DUST OR ROADBASE TO BE INSTALLED TO MANUFACTURER'S WRITTEN INSTRUCTIONS. MATERIAL TO BE SPECIFIED BY PE&S.
4. EXISTING SUB-GRADE TO BE COMPACTED TO 90% AASHO MODIFIED. WHERE THE EXISTING SUB-GRADE IS NOT SUITABLE FOR COMPACTION, EXCAVATE AND REPLACE WITH SUITABLE FILL MATERIAL TO ACHIEVE THE SPECIFIED RATE OF COMPACTION.
5. ALL DIMENSIONS IN MILLIMETERS UNLESS NOTED OTHERWISE

NO.	DATE	DESCRIPTION	APPVD
A	09/2020	ORIGINAL ISSUE	

AMENDMENTS AND REVISIONS

SURVEYED BY

SURVEY FILE No

LEVEL DATUM A.H.D.

HOR. DATUM / DATE MGA 94/2020

DRAWN SIGNED DATE

DESIGNED SIGNED DATE

CHECKED SIGNED DATE

MANAGER / CO-ORDINATOR DATE

ASSET OWNER

Jason Cocker Digitally signed by Jason Cocker Date: 2021.03.03 16:30:10 +10'00'

JASON COCKER DATE

CERTIFIED

DATE

Mackay REGIONAL COUNCIL

STANDARD
PLAYGROUND
RUBBER POURED PAD

SHEET 1 OF 1

WORKS JOB No.

DRAWING No. A3-09730

AMEND. A

K:\Technical Services\Design\Projects\Standard drawings\STANDARD UPDATES - PARKS\STANDARD DRAWINGS FOR FINAL REVIEW\A3-09730A.dwg