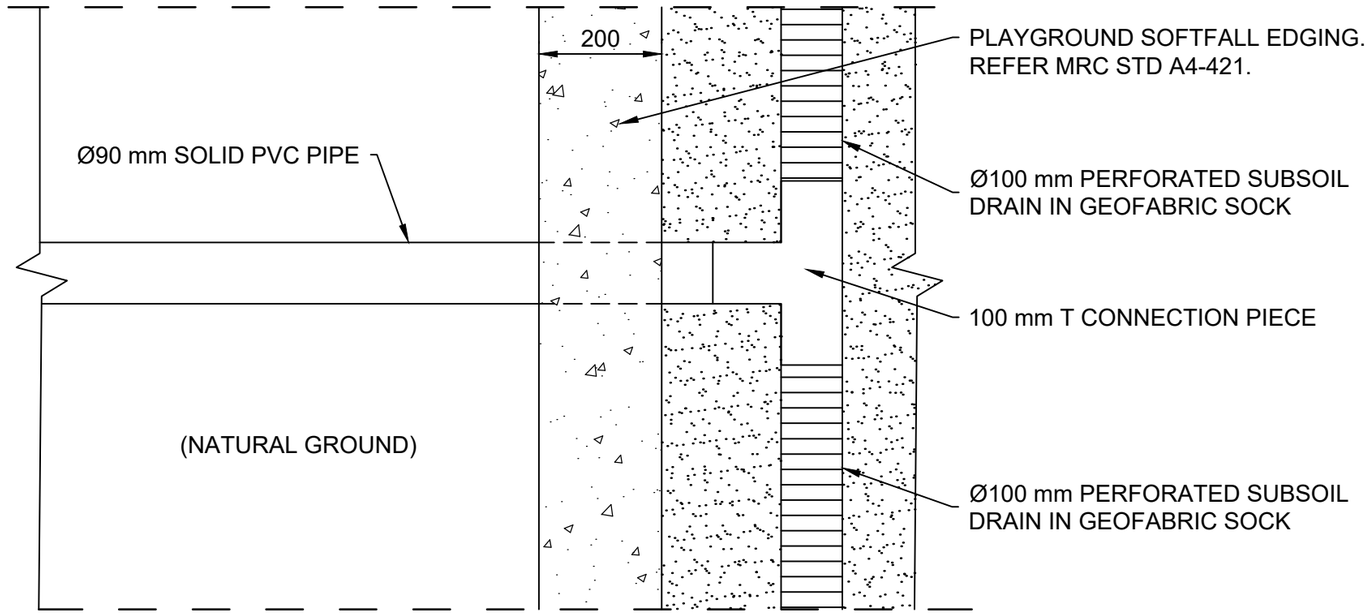

PLAN VIEW - CONNECTION OF PLAYGROUND DRAINAGE TO PVC PIPE

SCALE 1:10

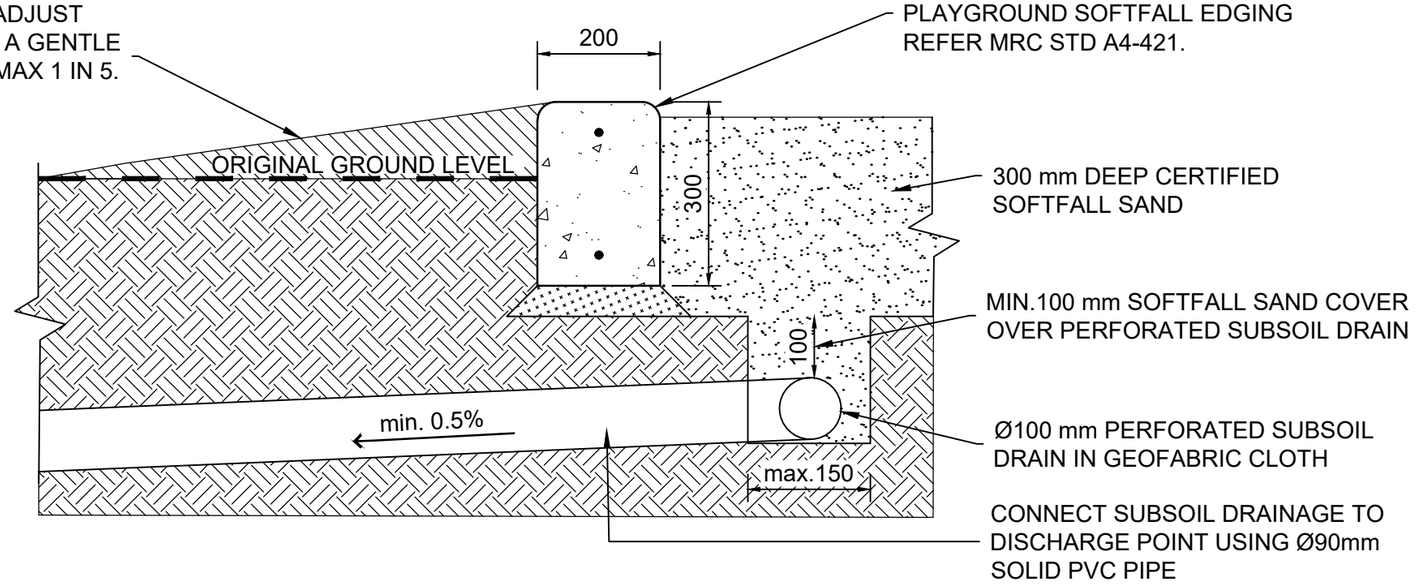

SECTION - CONNECTION OF PLAYGROUND DRAINAGE TO PVC PIPE

SCALE 1:10

NOTES:

1. LOCATION OF SUBSOIL DRAINAGE AND SOLID PVC PIPE TO BE MARKED OUT AND APPROVED BY MRC REPRESENTATIVE BEFORE INSTALLATION.
2. Ø100 mm PERFORATED SUBSOIL DRAIN TO BE COVERED MIN.100mm WITH CERTIFIED SOFTFALL SAND.
3. CONNECTION TO STORMWATER INFRASTRUCTURE AND BACKFILLING TO BE INSPECTED AND APPROVED BY MRC REPRESENTATIVE. THIS FORMS A HOLD POINT.

NO.	DATE	DESCRIPTION	APPVD
B	01/07/20	DRAWING NAME CORRECTION	
A	27/05/20	ORIGINAL ISSUE	

AMENDMENTS AND REVISIONS

SURVEYED BY

SURVEY FILE No

LEVEL DATUM
A.H.D.

HOR. DATUM / DATE
MGA 94/2020

DRAWN R.MOHORKO	SIGNED	DATE 27/05/20
DESIGNED	SIGNED	DATE
CHECKED R.WILLIS	SIGNED	DATE 27/05/20

MANAGER / CO-ORDINATOR
ORIGINALLY SIGNED BY 29/05/2020
RICHARD BROWN DATE

ASSET OWNER
ORIGINALLY SIGNED BY 29/05/2020
RICHARD BROWN DATE

CERTIFIED
ORIGINALLY SIGNED BY 28/05/2020
TRACIE HARVISON AILA #00776 DATE

Mackay REGIONAL COUNCIL

STANDARD
PLAYGROUND DRAINAGE

SHEET 1 OF 2

WORKS JOB No.

DRAWING No. A3-09703

AMEND. B

K:\Parks and Environment\Parks Planning\Standard Drawings\Playgrounds\CAD\A3-09703A - A3-09704A.dwg